






Fachada principal.

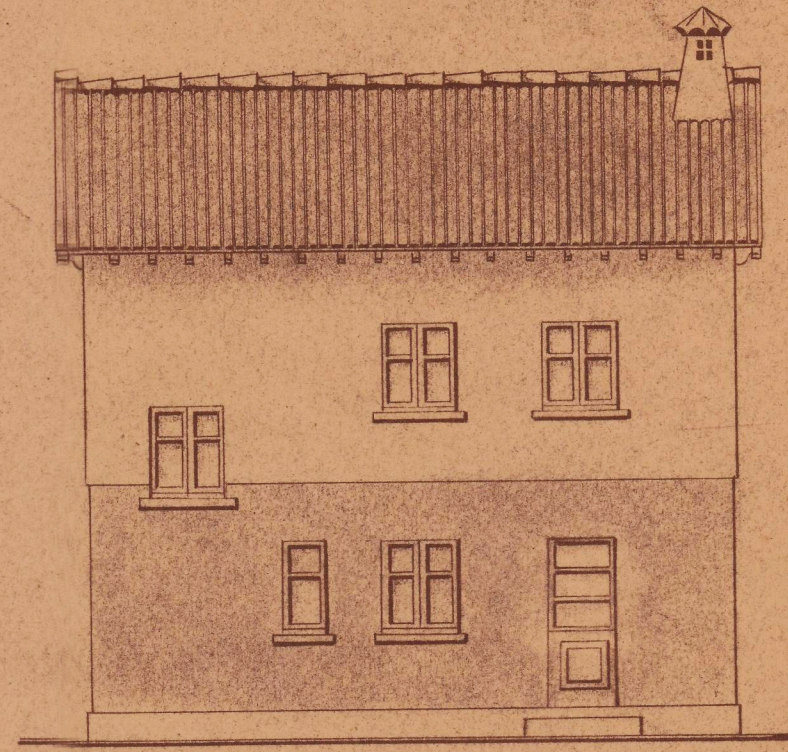


Fachada posterior.

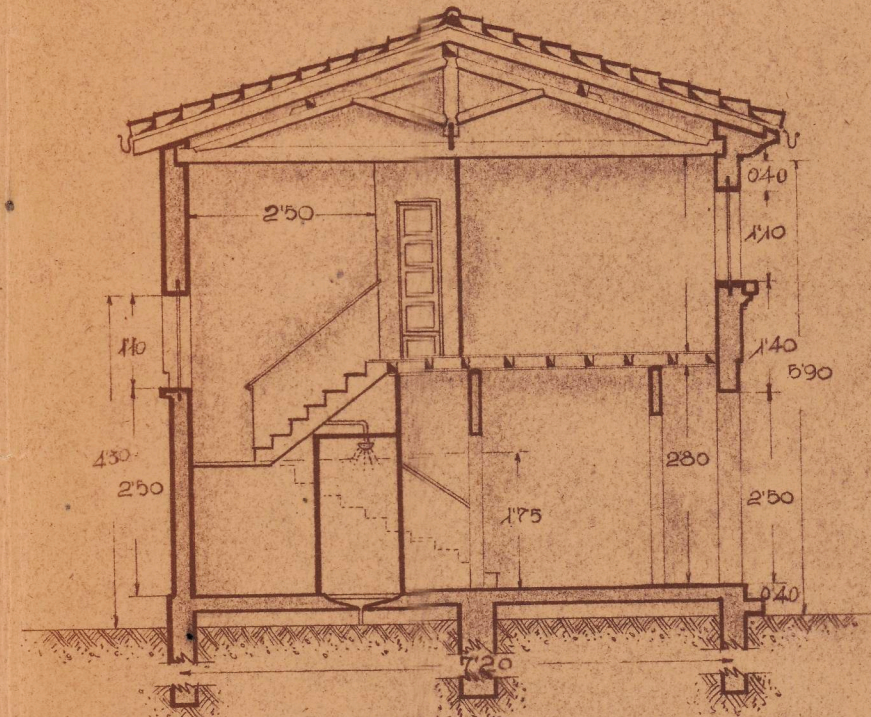

Sección a-b.

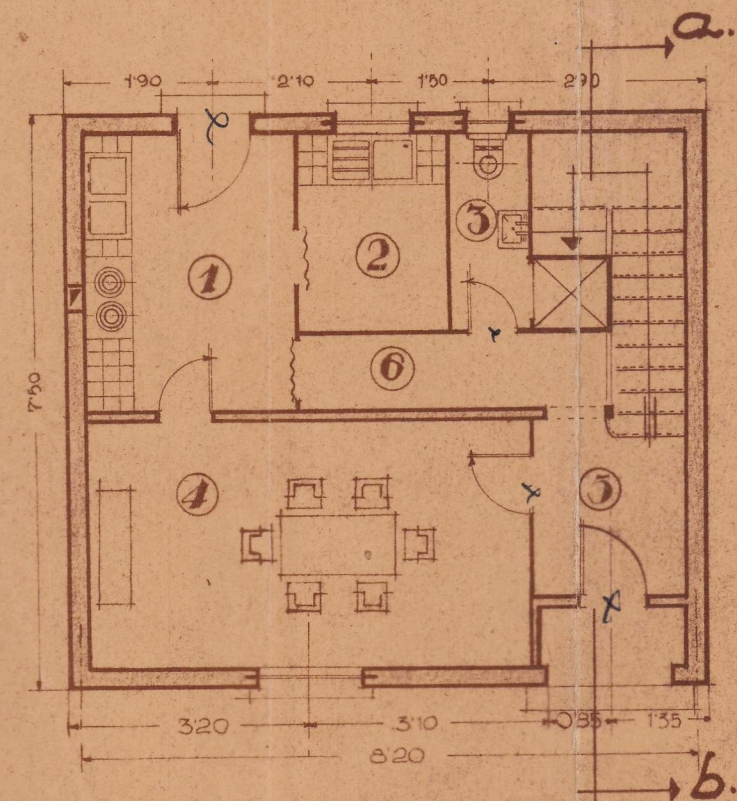

Planta baja.

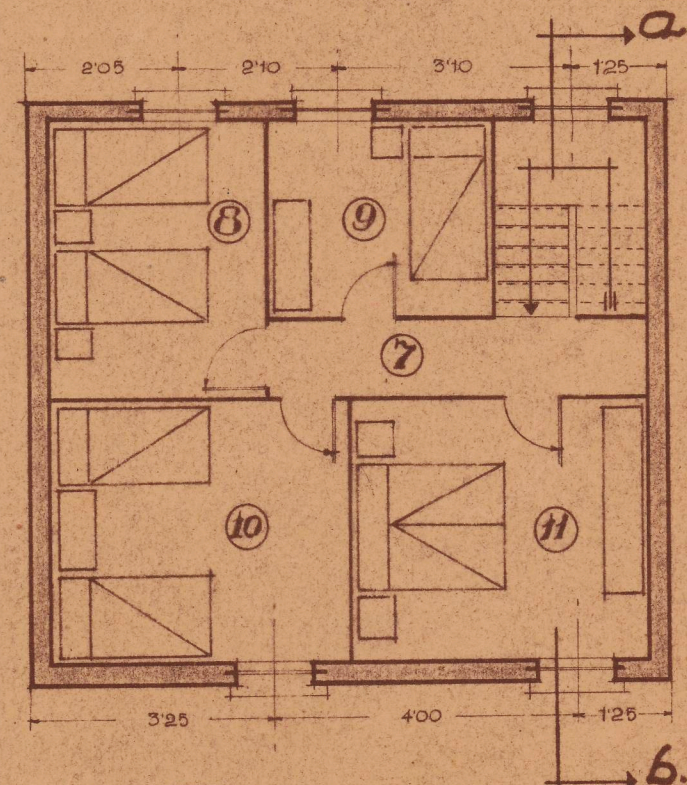

Planta primera.

## Leyenda.

| Nº de orden                           | Conceptos              | m <sup>2</sup> dm <sup>2</sup> |    | m <sup>3</sup> dm <sup>3</sup> |     |
|---------------------------------------|------------------------|--------------------------------|----|--------------------------------|-----|
| 1                                     | Cocina                 | 9                              | 94 | 26                             | 264 |
| 2                                     | Recocina               | 4                              | 62 | 12                             | 936 |
| 3                                     | Retrete- ducha         | 3                              | 40 | 6                              | 800 |
| 4                                     | Comedor                | 18                             | 11 | 50                             | 708 |
| 5                                     | Vestibulo planta baja, | 4                              | 61 | 13                             | 216 |
| 6                                     | Pasillo                | 4                              | 00 | 11                             | 200 |
| 7                                     | Vestibulo piso         | 4                              | 96 | 12                             | 896 |
| 8                                     | Dormitorio             | 10                             | 00 | 26                             | 000 |
| 9                                     | id.                    | 7                              | 10 | 18                             | 460 |
| 10                                    | id.                    | 13                             | 23 | 34                             | 398 |
| 11                                    | id.                    | 13                             | 06 | 33                             | 956 |
| Total Superficie util.                |                        | 93                             | 03 |                                |     |
| Superficie perdida en muros           |                        | 21                             | 18 |                                |     |
| id. id. escaleras                     |                        | 10                             | 94 |                                |     |
| id. id. en porche.                    |                        | 1                              | 91 |                                |     |
| Total superficie edificada. 8'50x7'50 |                        | 127                            | 06 |                                |     |

## Artajona.

### Vivienda aislada.

Escala 1:100

Pamplona, Sept<sup>bre</sup> 1946

El arquitecto:

*Proctoro*